VECTORWORKS EDUCATIONAL VERSION

Notes:

- Source 4 70ºs rigged in upper circle
- FOH truss trim height 7m
- FOH movers screens to stage

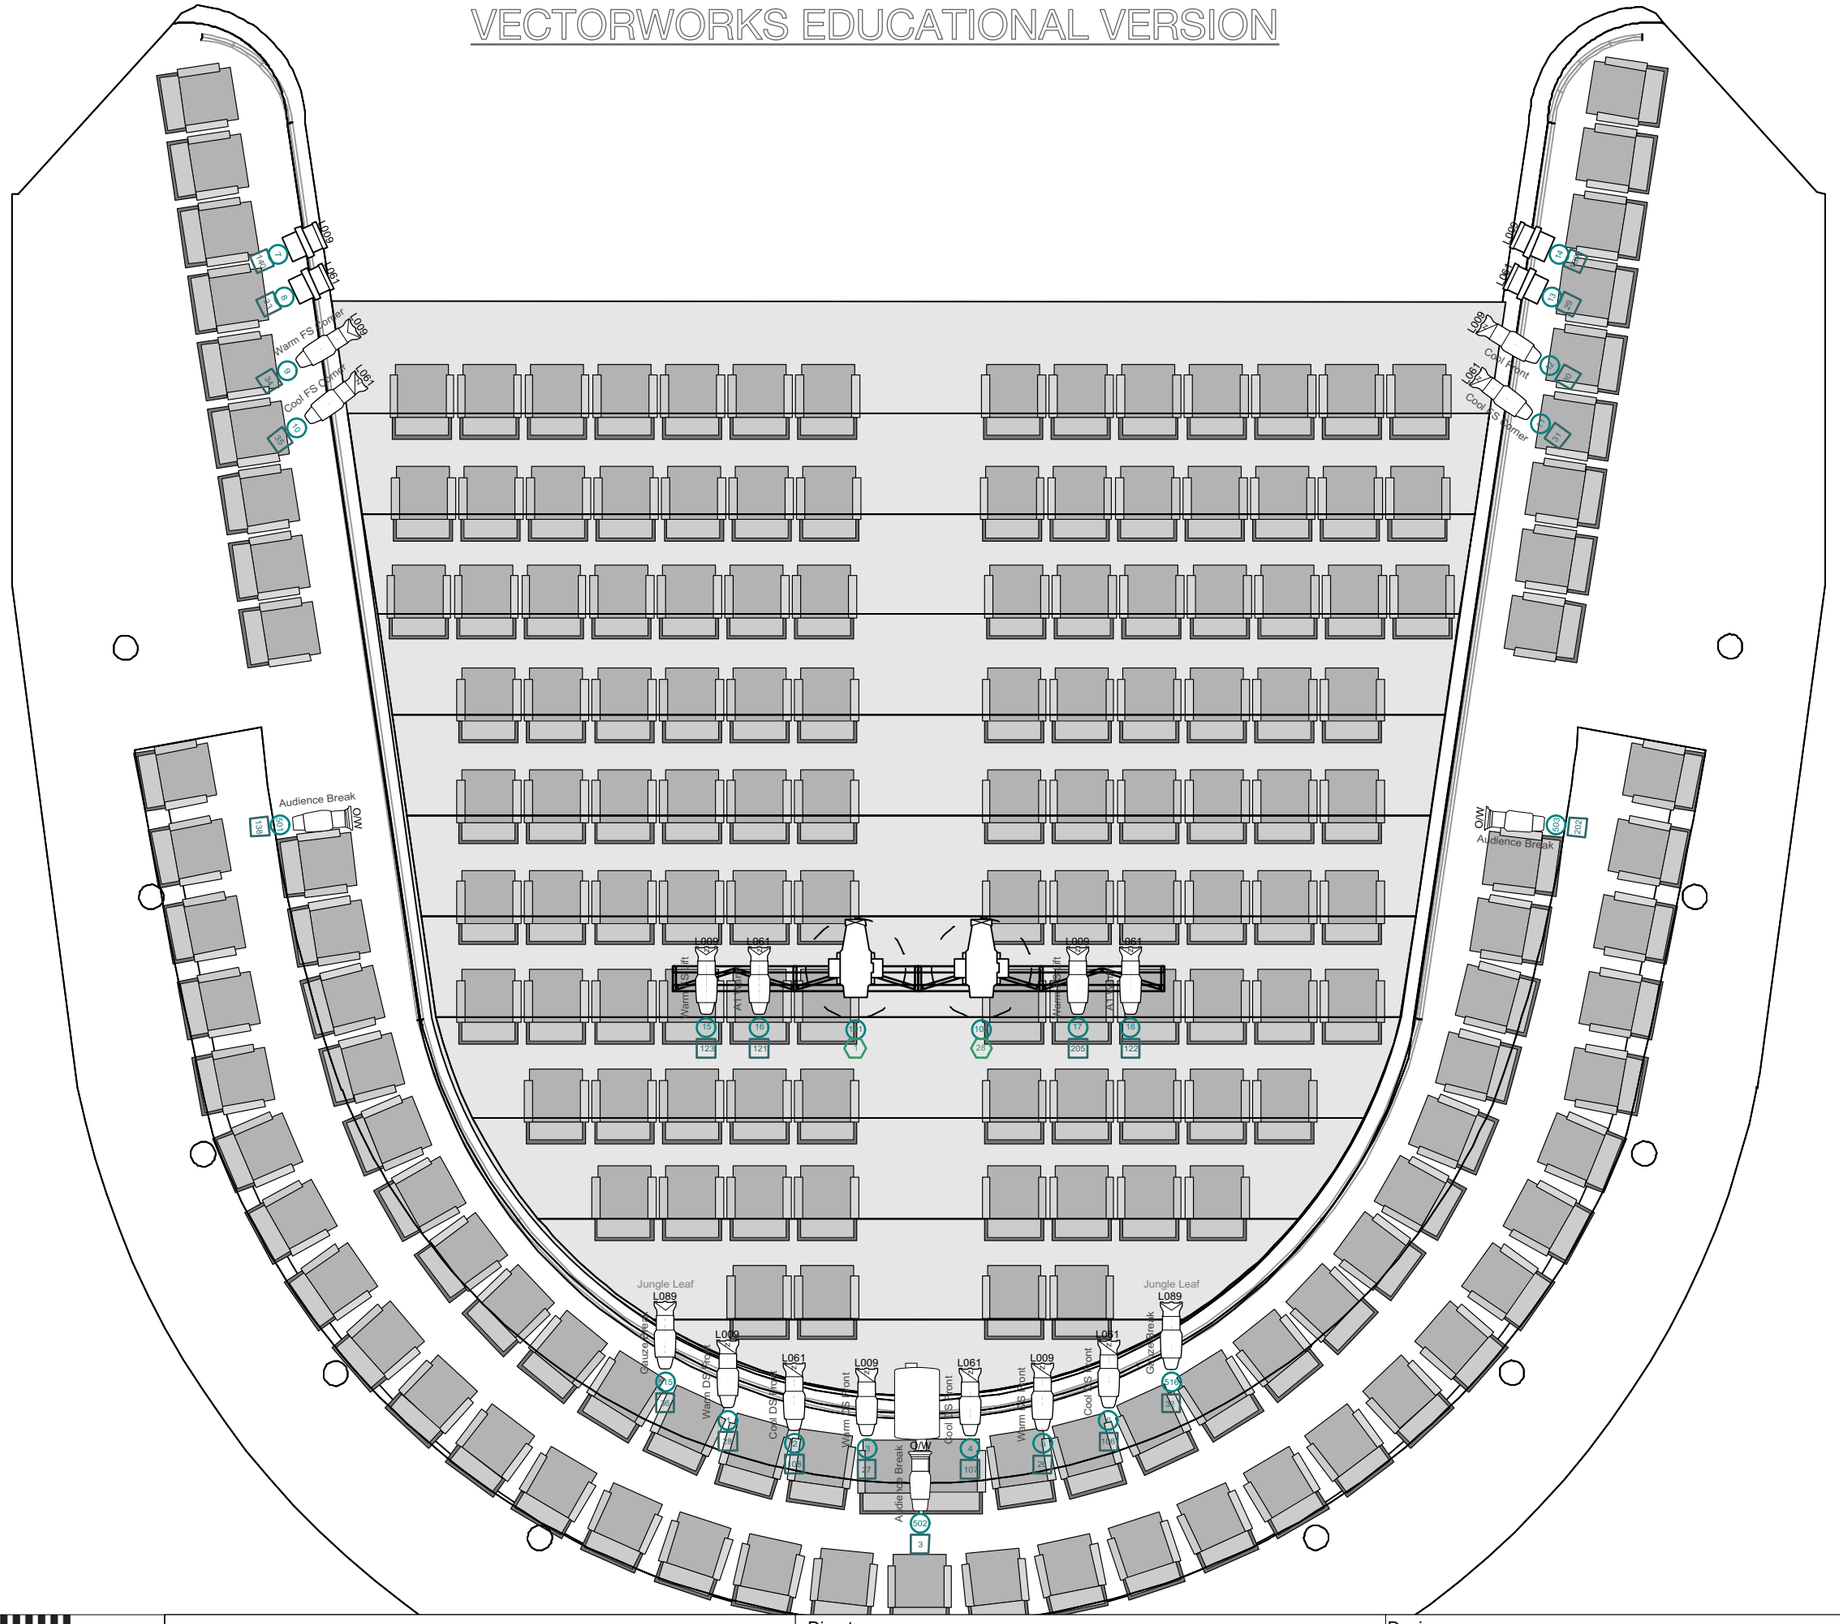

06/12/17

LX FOH Plan V5

The Jungle Book

Royal Conservatoire of Scotland	*The Jungle Book*	Director: Hugh Hodgart	Designer: Robin Peoples
		Stage Manager: Laurie Sutton	LX Design: Stephen Keenan
	LX FOH Plan V5	TSM: Yesha Subotincic West	Date: 06/12/17 — Scale: 1:50 @ A3
		Drawn By: S Keenan	Drawing Number: 2

VECTORWORKS EDUCATIONAL VERSION