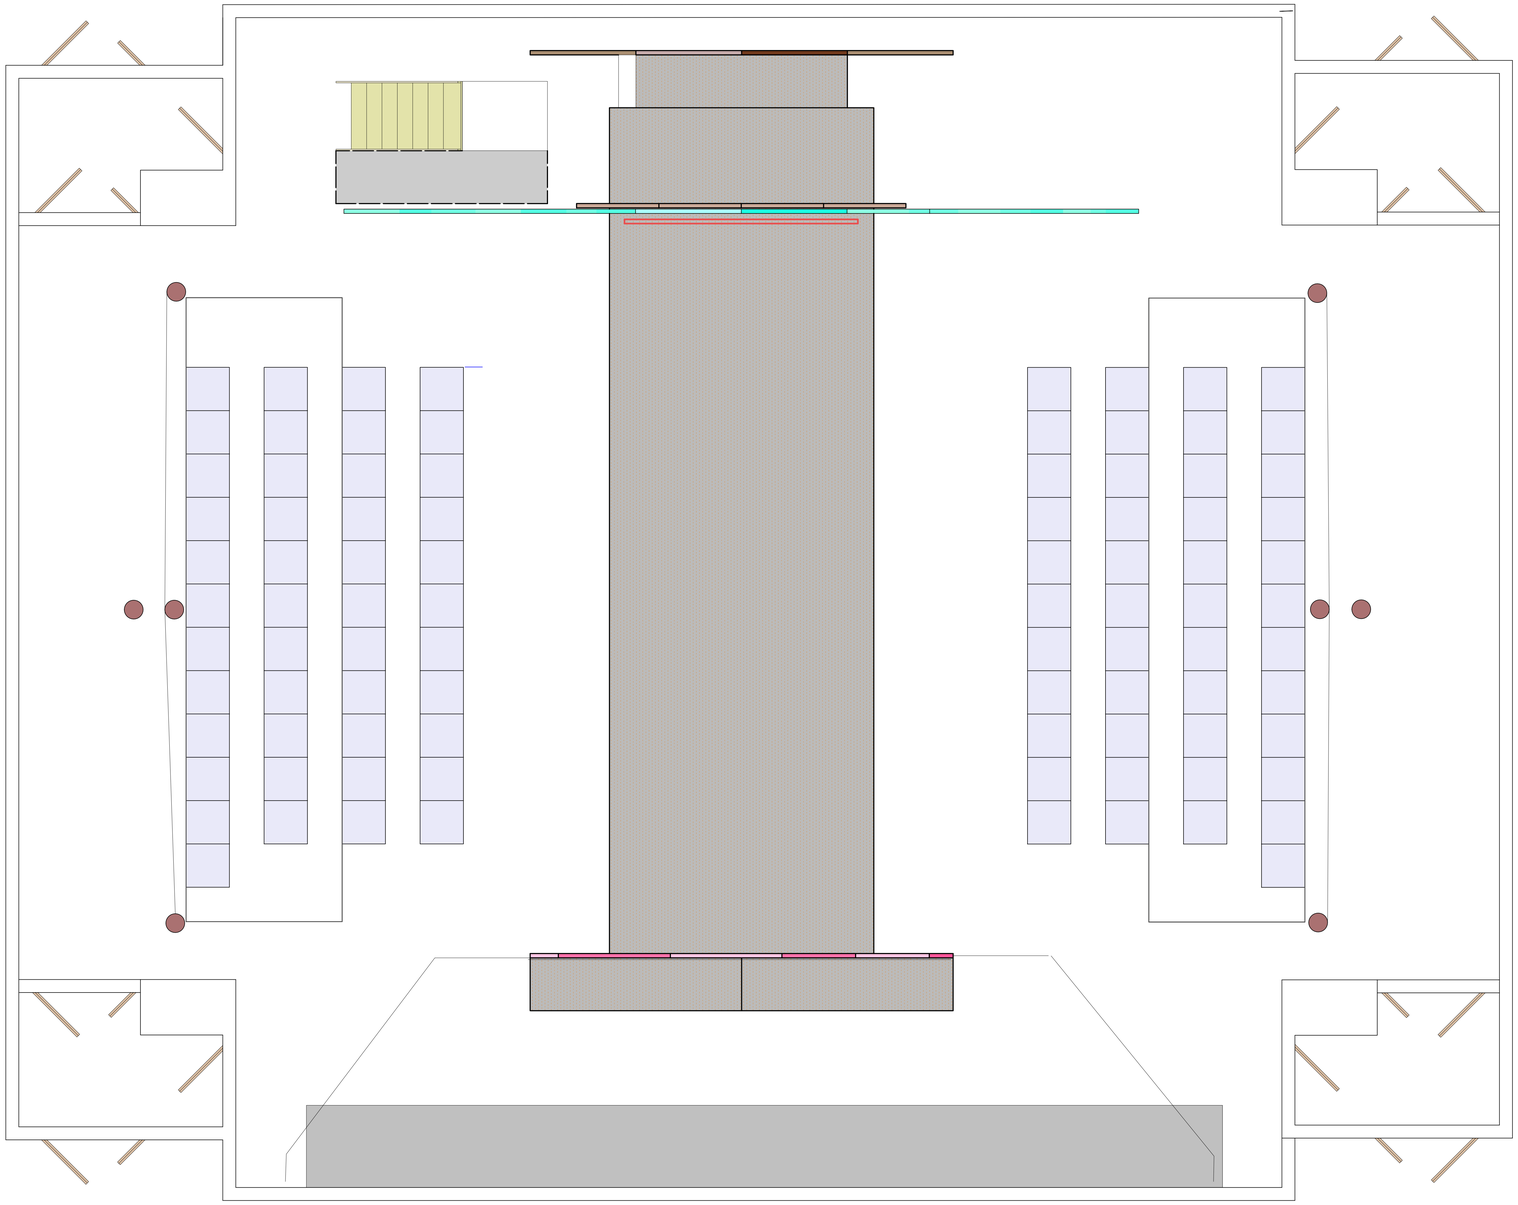

Revision No. 1/1/11

Drawing Title

Show title

Client:	Venue: Venue Name	Designer: Name	Director: Name	Drawing No.
Please Note That NO LIABILITY is accepted for any action resulting from this drawing, however caused. Drawings show intent only. Clients are urged to check the drawing thoroughly, and if necessary, seek the advice of a qualified structural engineer. It is the engineers responsibility to ensure that all proposals are sound, to correct any errors and advise of any changes as recomended by themselves.		Drafted By: Drafted By Tel: 0141 000 0000 Email: email@wherever.com	Date: 1/1/11 Scale: Scale @A-	0 of Total Sheets