Vectorworks Educational Version

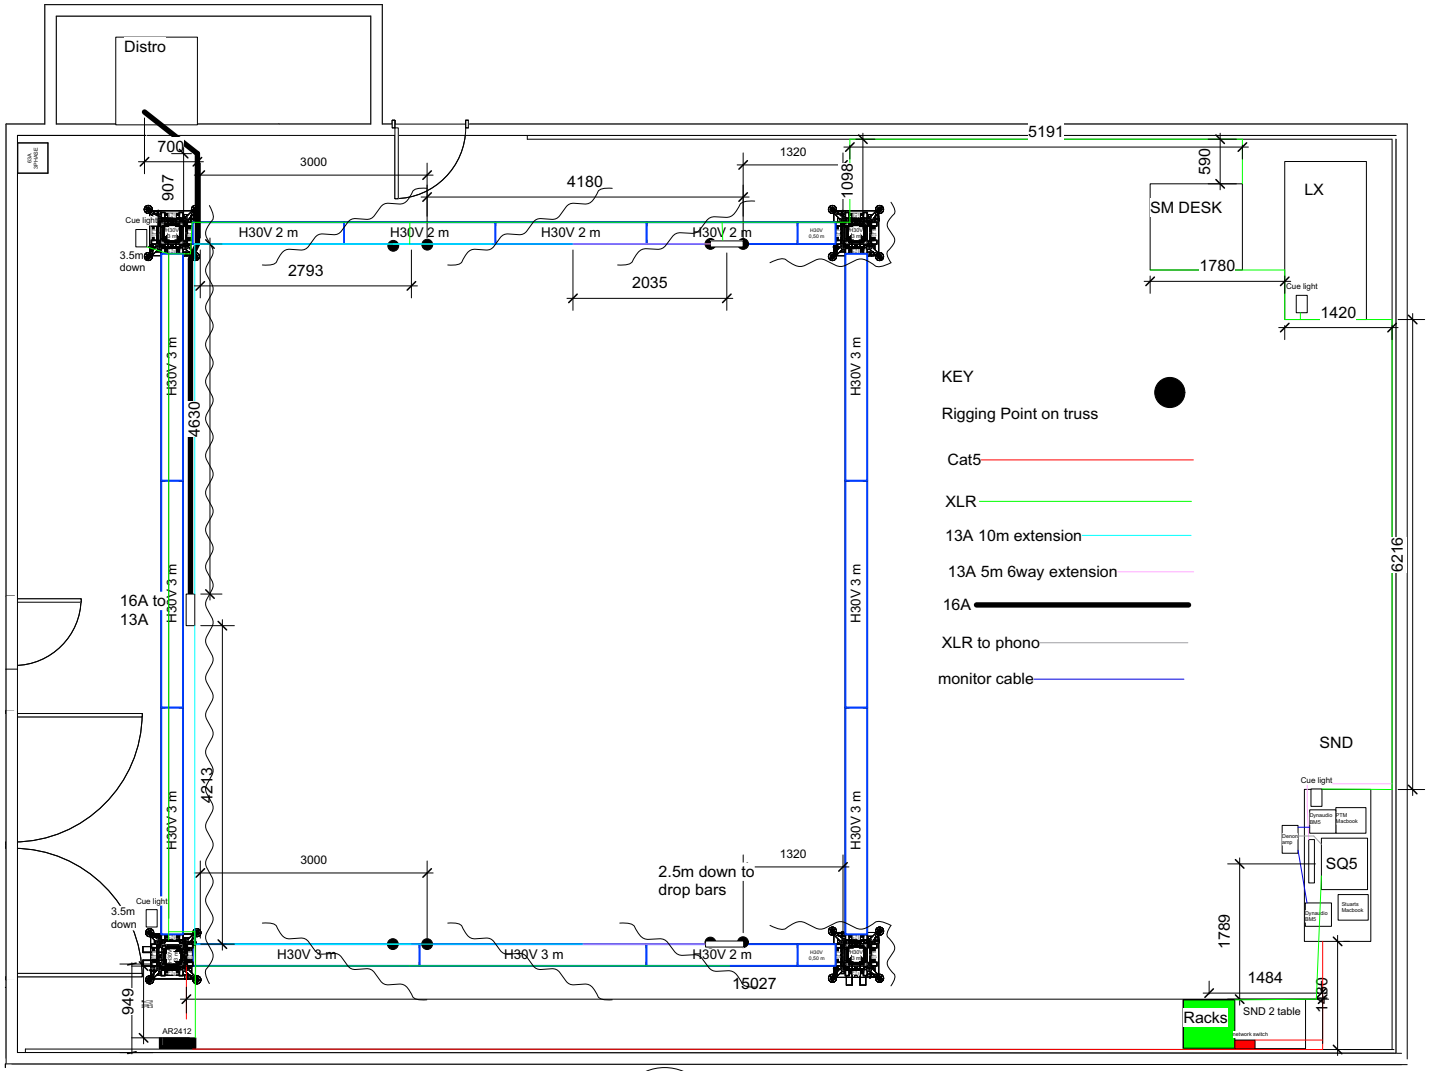

1 [Drawing Title]
Scale: 1:100

Project :	Sound Plan
Subject :	Sound Plan
Scale	1:100
Date	23/05/2021
Format :	
Rev. Date	23/05/21
Units :	
Drawn By	DG
Drawing No. / File Name :	sound layer
Phase :	

Vectorworks Educational Version